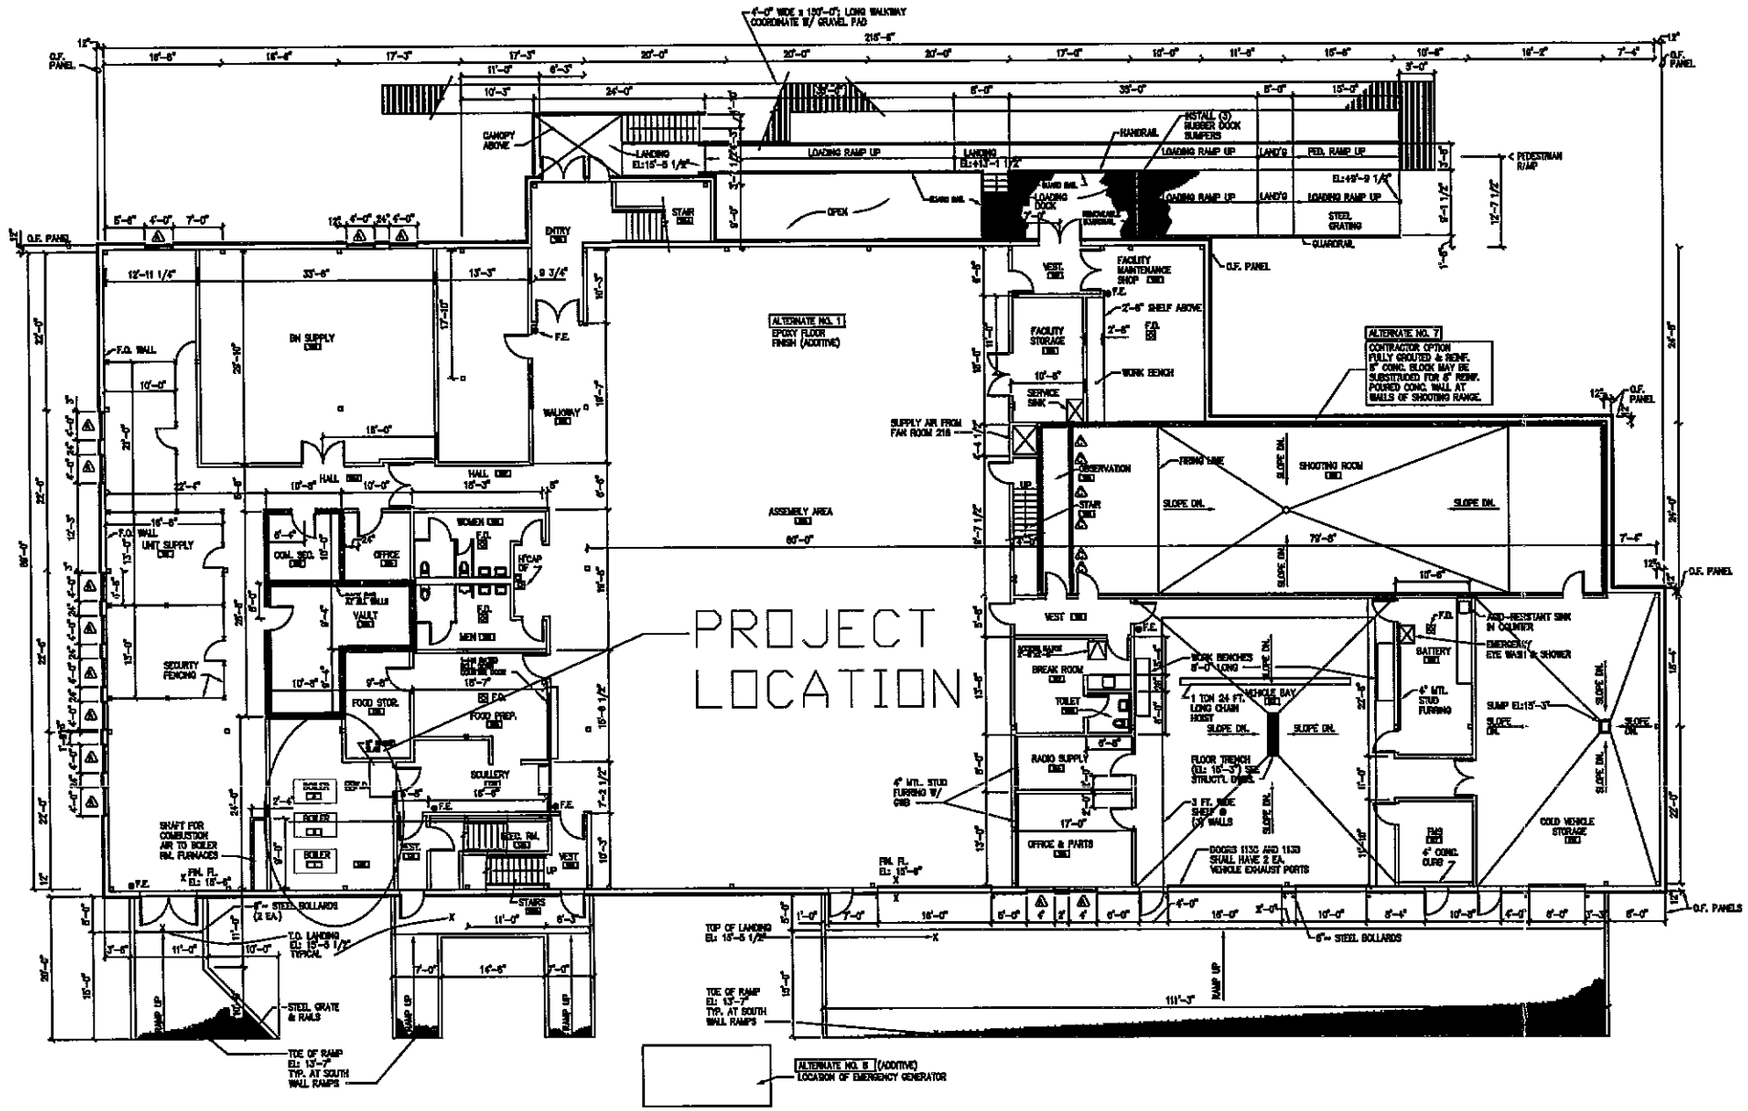

FIRST FLOOR PLAN
SCALE: NTS

STATE OF ALASKA	
DEPARTMENT OF MILITARY AND VETERANS AFFAIRS	
DMVA/FMD FACILITIES MANAGEMENT DIVISION	DRAWING M1
KOTZEBUE BOILER SECTION REPLACEMENT PN # 480982 FLOOR PLAN	OF 3
SITE KOTZEBUE ARMORY ALASKA	05/07/07