CODE ANALYSIS

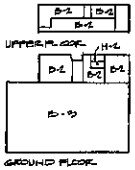

A. BUILDING AREA
GRD. FL. - 14,326 S.F.
UPPER FL. - 3,200 S.F.
17,526 S.F.

B. ALLOWABLE AREA
ASSUME TYPE V H - 8000 S.F.
ALLOWABLE AREA INCREASE
(4) SIDES 60' PLUS
∴ 100% INCREASE
ALLOWABLE AREA = 16,000 S.F.
(ON GRD. FLOOR)

C. OCCUPANCY SEPARATION
B-3 / B-2 1 HOUR
B-2 / H-2 1 HOUR

D. MAXIMUM HEIGHT
2 STORIES

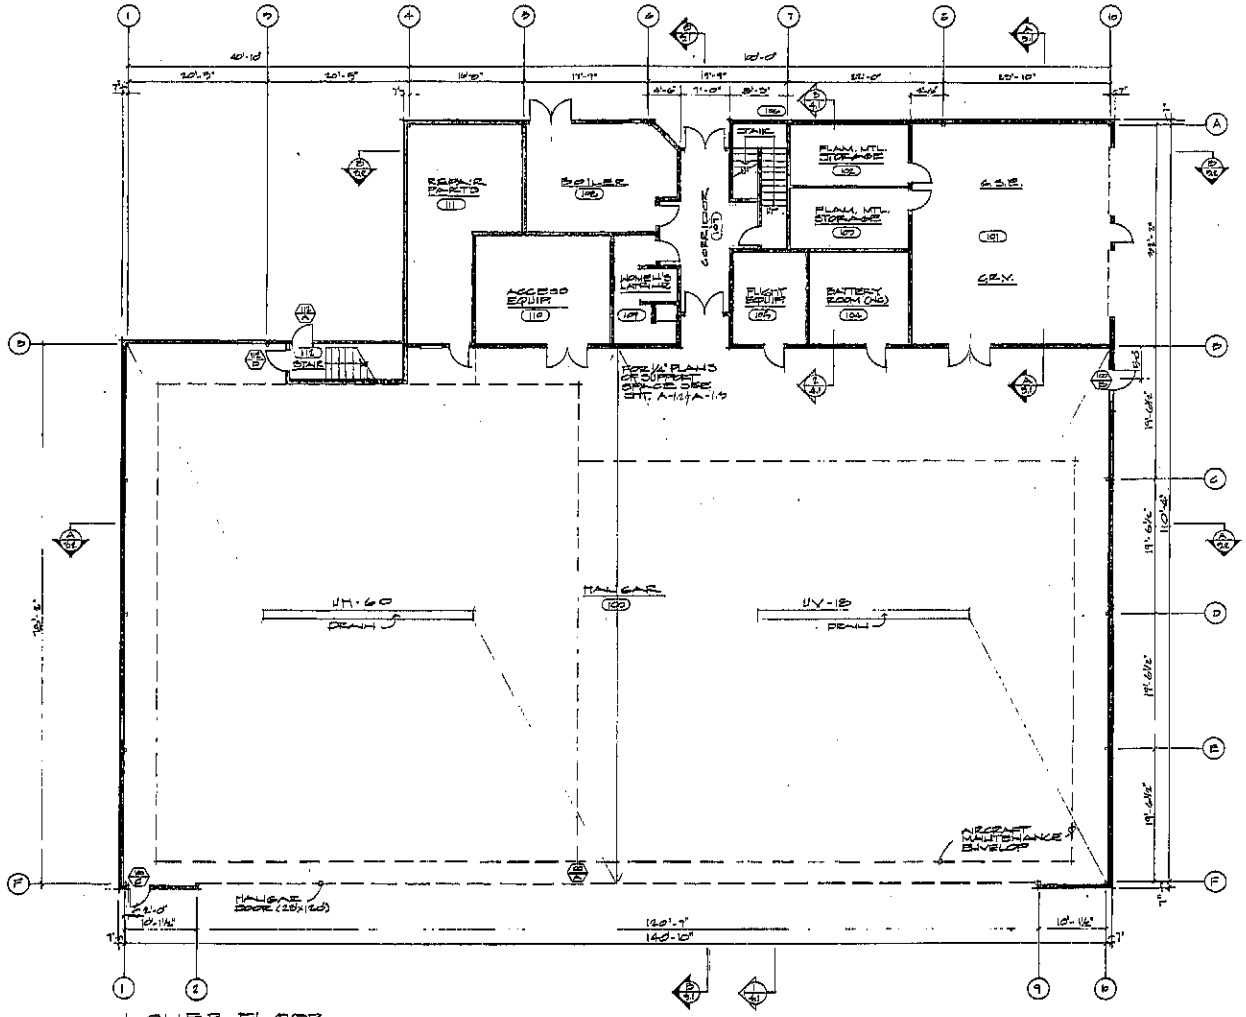

LOWER FLOOR
1/8" = 1'-0"

charles bettisworth and company

architecture · planning
p.o.box 73209 fairbanks, alaska

consultants:

ARMY AVIATION OPERATIONS FACILITY — Juneau

For the Dept. of Military Affairs
D.O.T.P.F./State of Alaska

job no.
drawn by J.A.
date 5/31/86

A-1.1

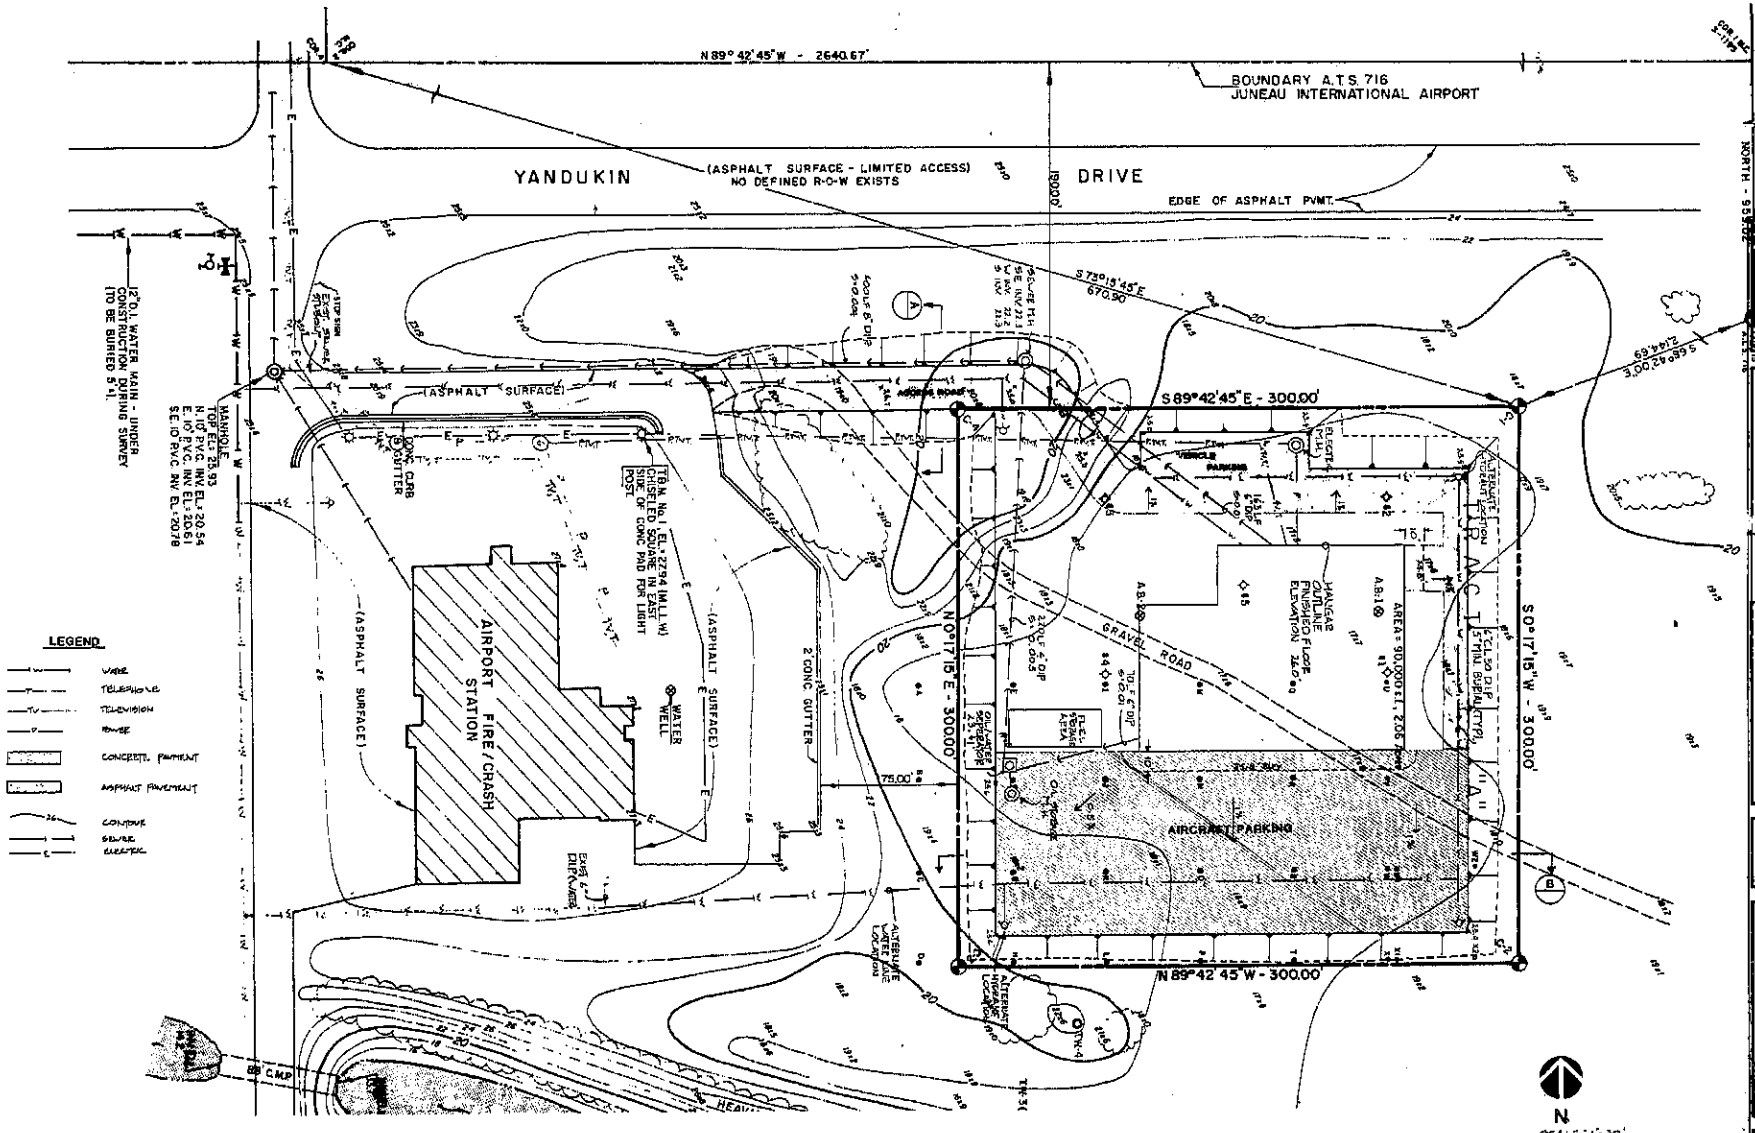

charles bettleworth and company

architecture-planning

consultants:

KCM

AAOF JUNEAU HANGAR

SITE PLAN

job no. 1032-02
drawn by NLD/DAS
date 6/3/06

SITE PLAN